# SW 121ST AVE. IMPROVEMENT PROJECT
# (TIPPITT PL. - WHISTLER'S LOOP)

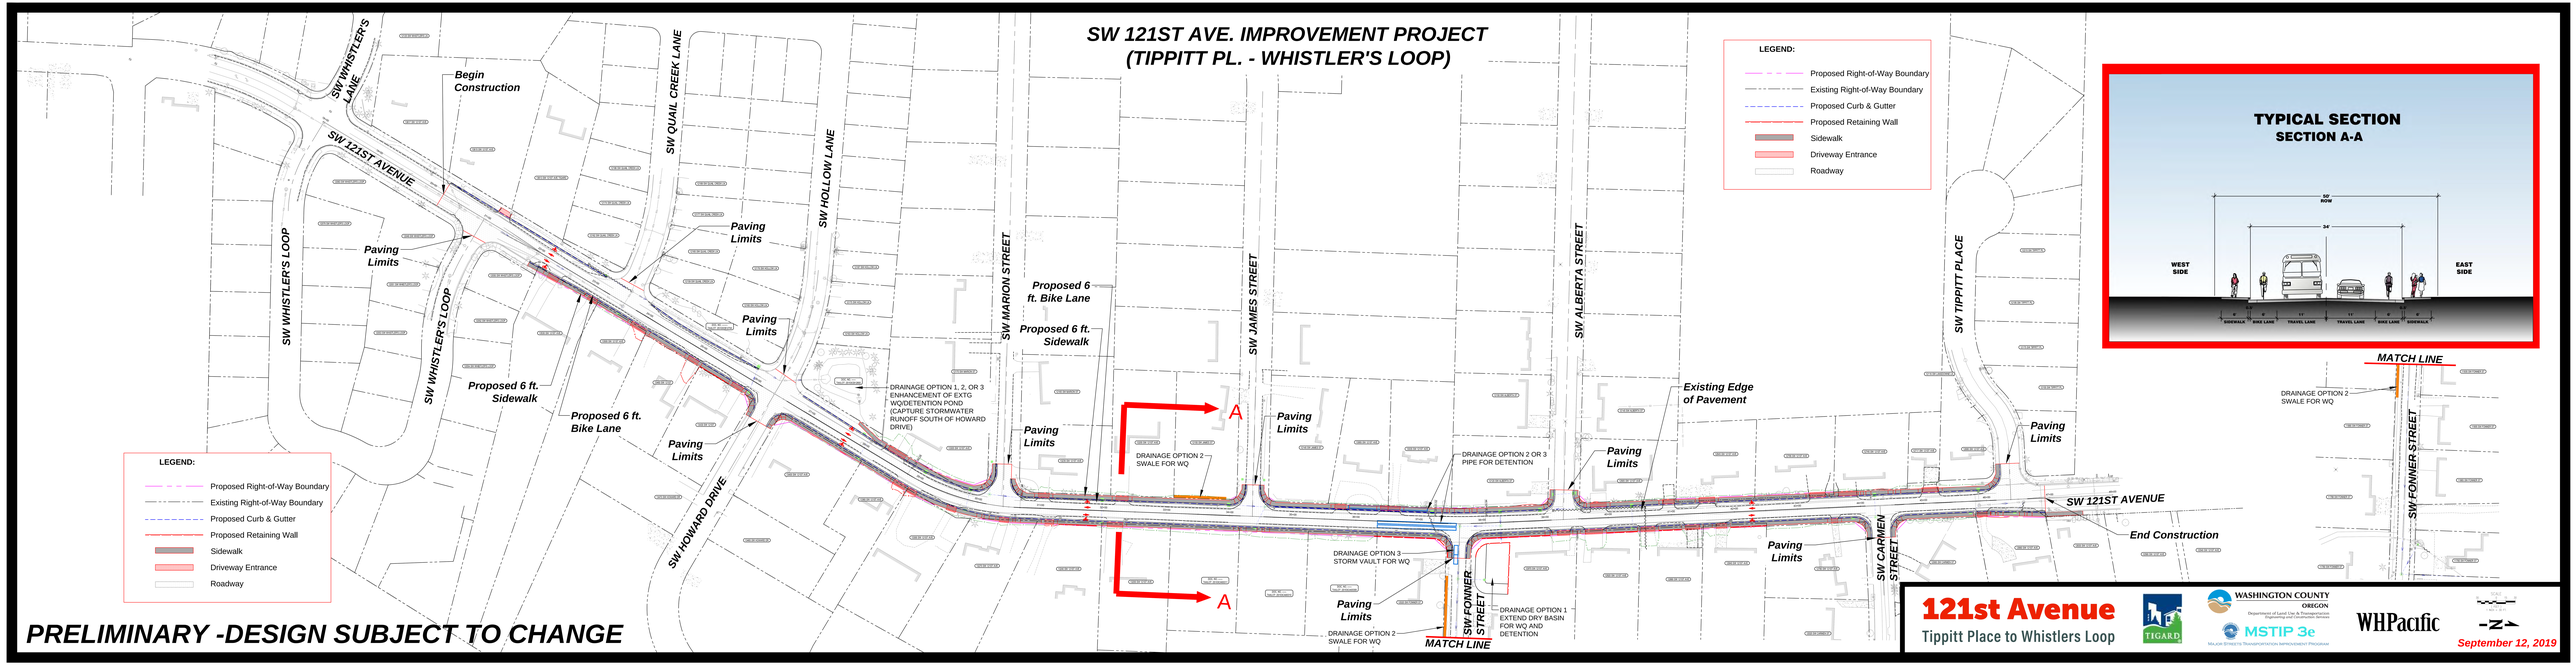


**PRELIMINARY -DESIGN SUBJECT TO CHANGE**