SW 121ST AVE. IMPROVEMENT PROJECT
(TIPPITT PL. - WHISTLER'S LOOP)

PRELIMINARY -DESIGN SUBJECT TO CHANGE

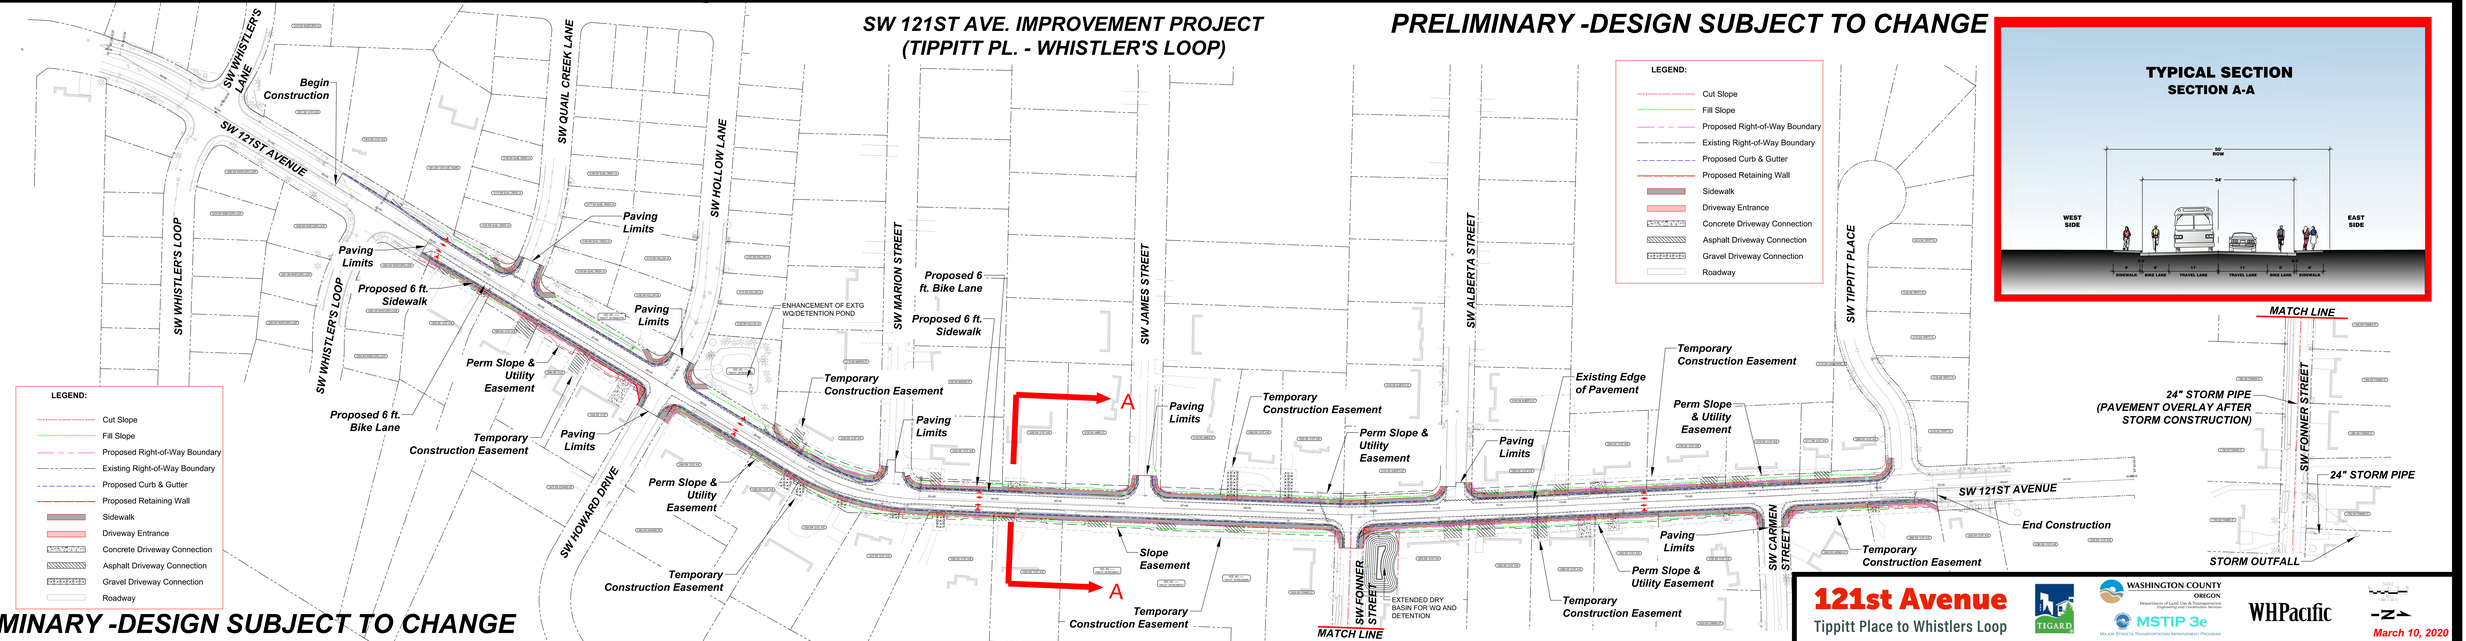

LEGEND:

- Cut Slope
- Fill Slope
- Proposed Right-of-Way Boundary
- Existing Right-of-Way Boundary
- Proposed Curb & Gutter
- Proposed Retaining Wall
- Sidewalk
- Driveway Entrance
- Concrete Driveway Connection
- Asphalt Driveway Connection
- Gravel Driveway Connection
- Roadway

TYPICAL SECTION
SECTION A-A

121st Avenue
Tippitt Place to Whistlers Loop

TIGARD

WASHINGTON COUNTY OREGON
Department of Land Use & Transportation
Engineering and Construction Services

MSTIP 3e
MAJOR STREETS TRANSPORTATION IMPROVEMENT PROGRAM

WHPacific

March 10, 2020