Open House Exhibit

Preliminary Design Subject to Change
Date: April, 2026

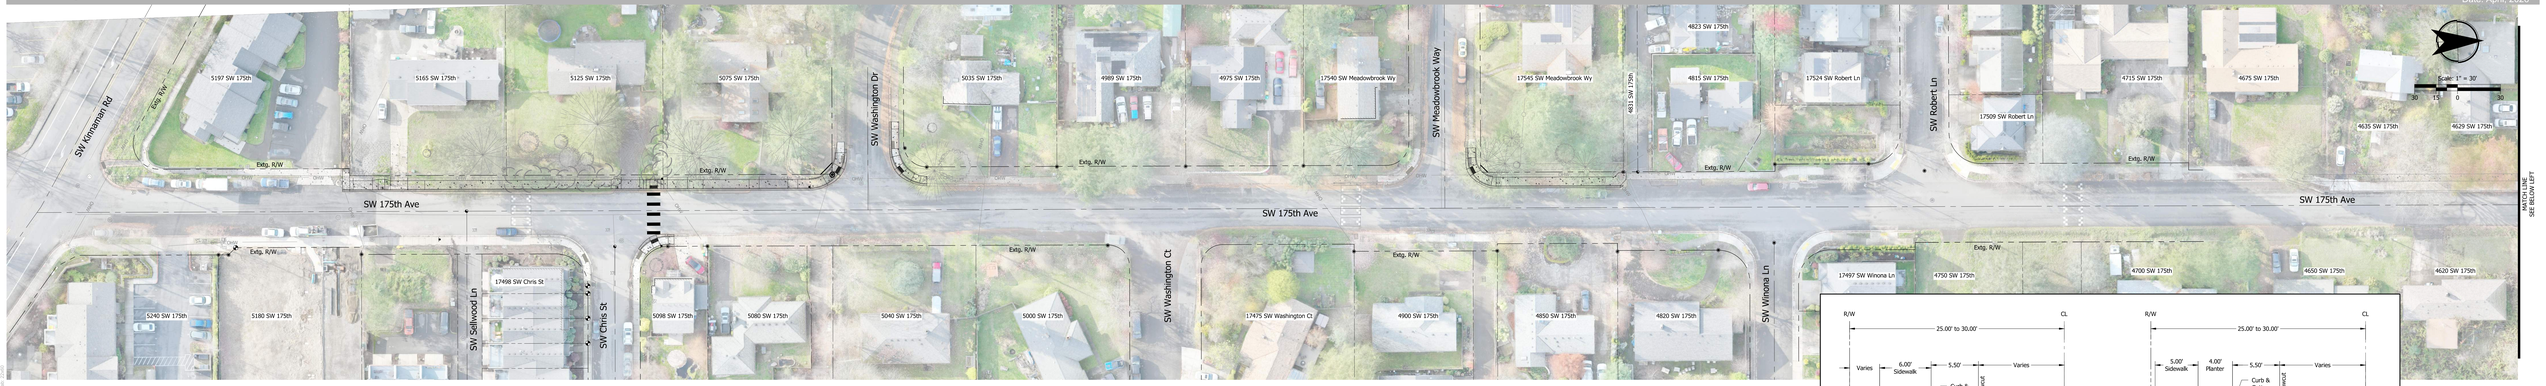

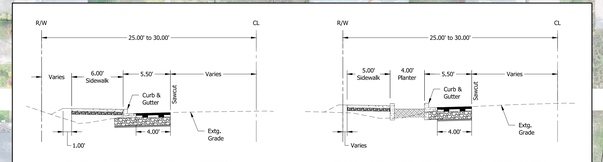

TYPICAL CURB TIGHT SIDEWALK SECTION
SCALE 1" = 5'

TYPICAL SEPARATED SIDEWALK W/ PLANTER SECTION
SCALE 1" = 5'

KITTELSON & ASSOCIATES
PHONE: (503) 535-7511 CONTACT: Russell Montgomery

SW 175th Ave - SW Kinnaman Rd to SW Blanton St Sidewalk Infill Project

Washington County, Oregon