NW WALKER ROAD (173RD TO 185TH)

WASHINGTON COUNTY


PRELIMINARY - DESIGN SUBJECT TO CHANGE

AUGUST 8, 2018

3J CONSULTING

WASHINGTON COUNTY OREGON

WALKER ROAD
PHASE 3

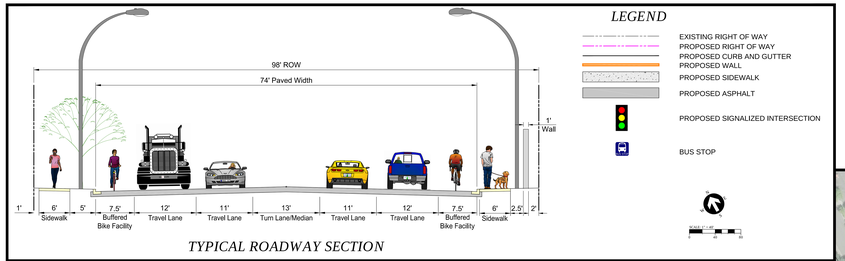


TYPICAL ROADWAY SECTION

LEGEND

- EXISTING RIGHT OF WAY
- PROPOSED RIGHT OF WAY
- PROPOSED CURB AND GUTTER
- PROPOSED WALL
- PROPOSED SIDEWALK
- PROPOSED ASPHALT
- PROPOSED SIGNALIZED INTERSECTION
- BUS STOP



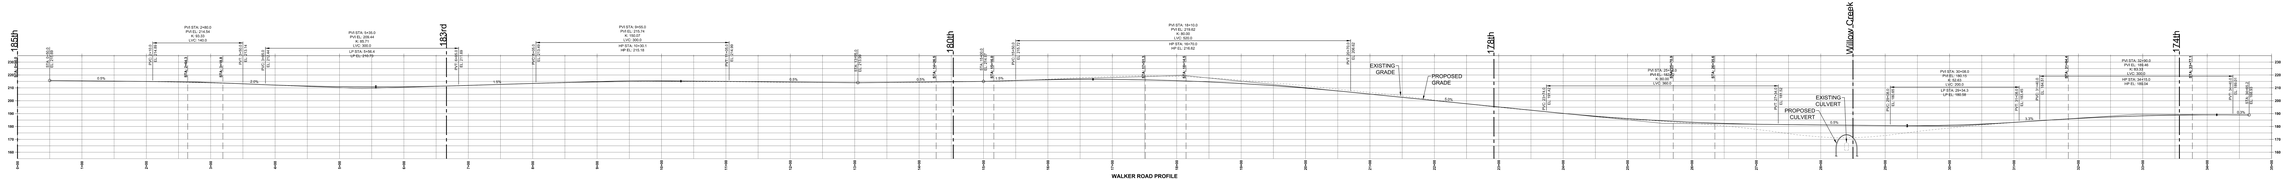

WALKER ROAD PROFILE
SCALE: 1" = 40' H, 1" = 20' V