SW Jenkins Rd. Improvement Project

SW 158th Ave. to SW Murray Blvd.

Design

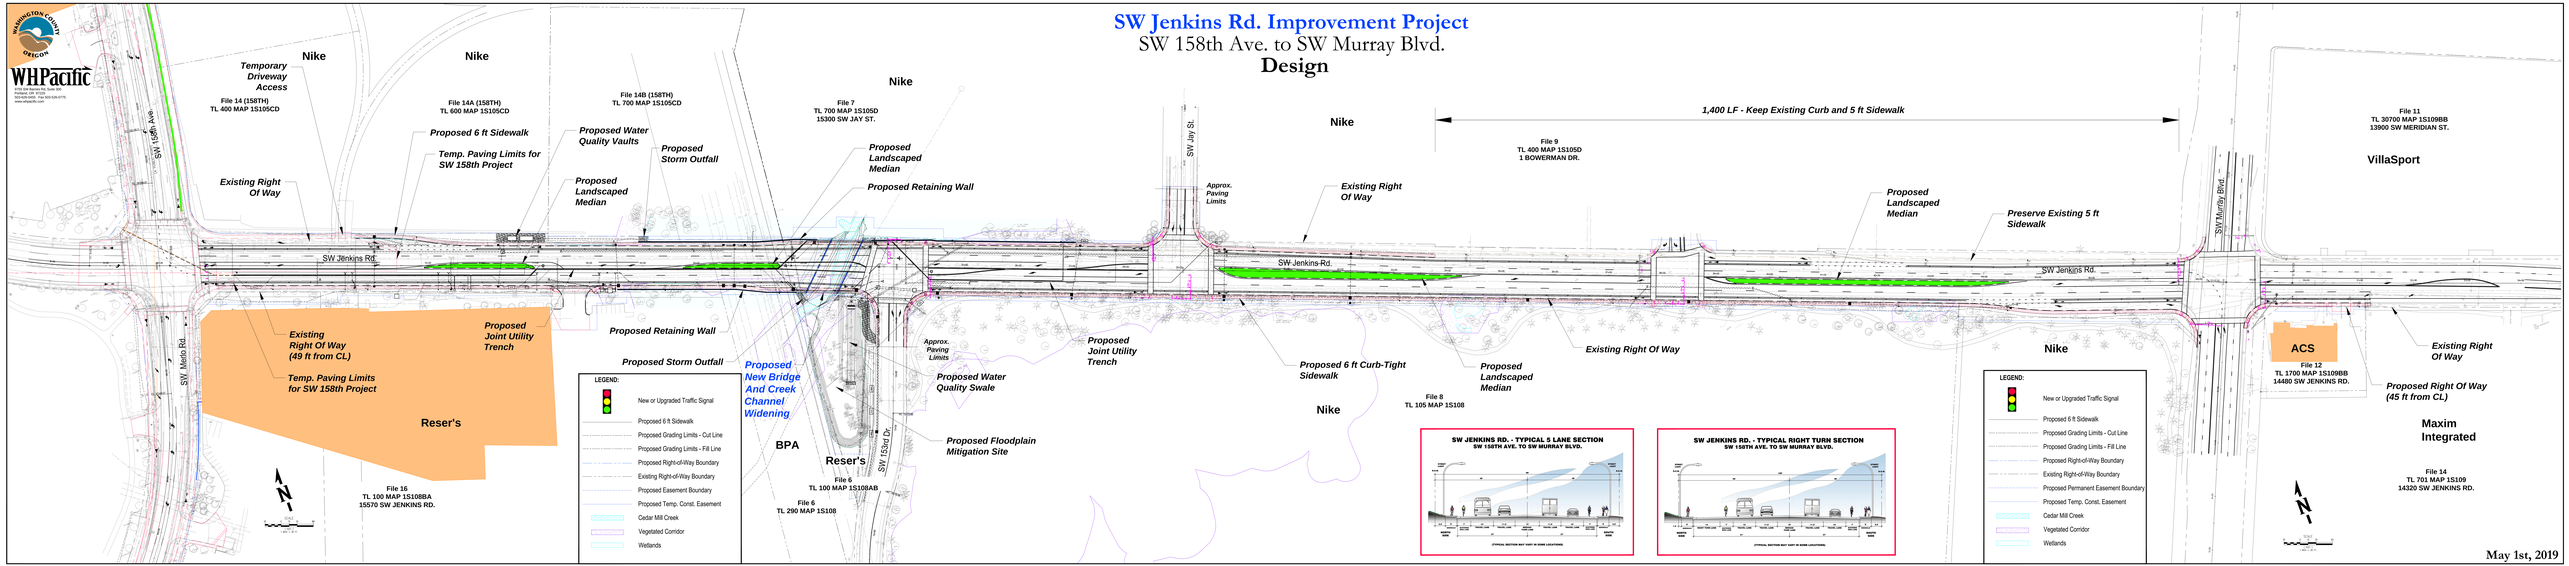

May 1st, 2019