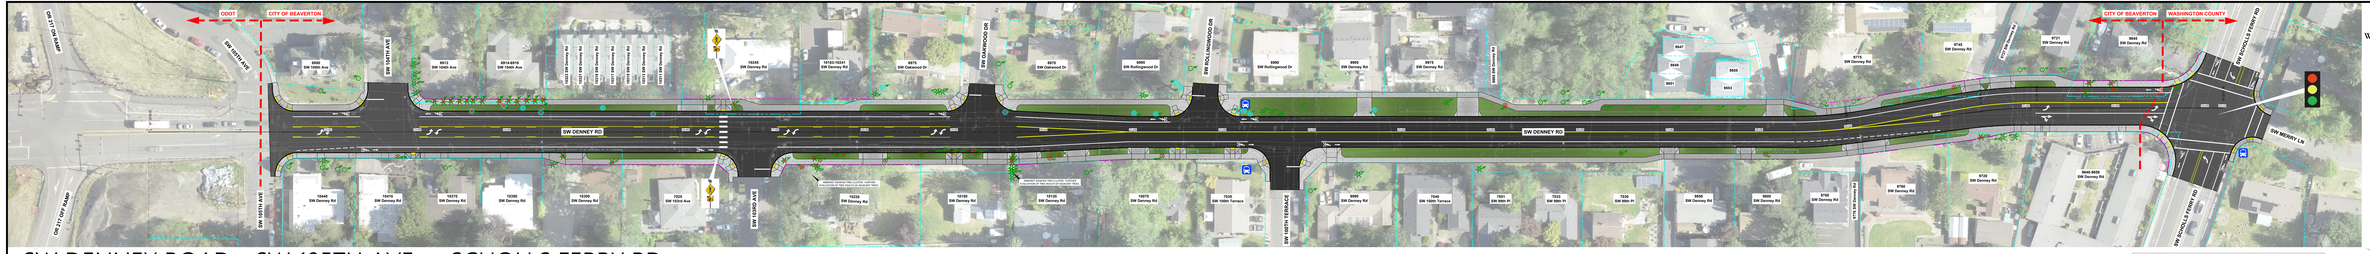

SW DENNEY ROAD - SW 105TH AVE to SCHOLLS FERRY RD

ALTERNATIVE 2 - 3-LANE & 2-LANE COMBINATION CITY STANDARD SECTION

NOTE: ALL INFORMATION INCLUDING REMOVAL OF TREES IS PRELIMINARY AND SUBJECT TO CHANGE. FINAL TREE REMOVAL WILL BE BASED ON ARBORIST EVALUATION OF THE PROPOSED IMPROVEMENTS.

Beaverton

Harper Houf Peterson Righellis Inc.

PRELIMINARY - SUBJECT TO CHANGE