Design Subject to Change
Updated: May 2019

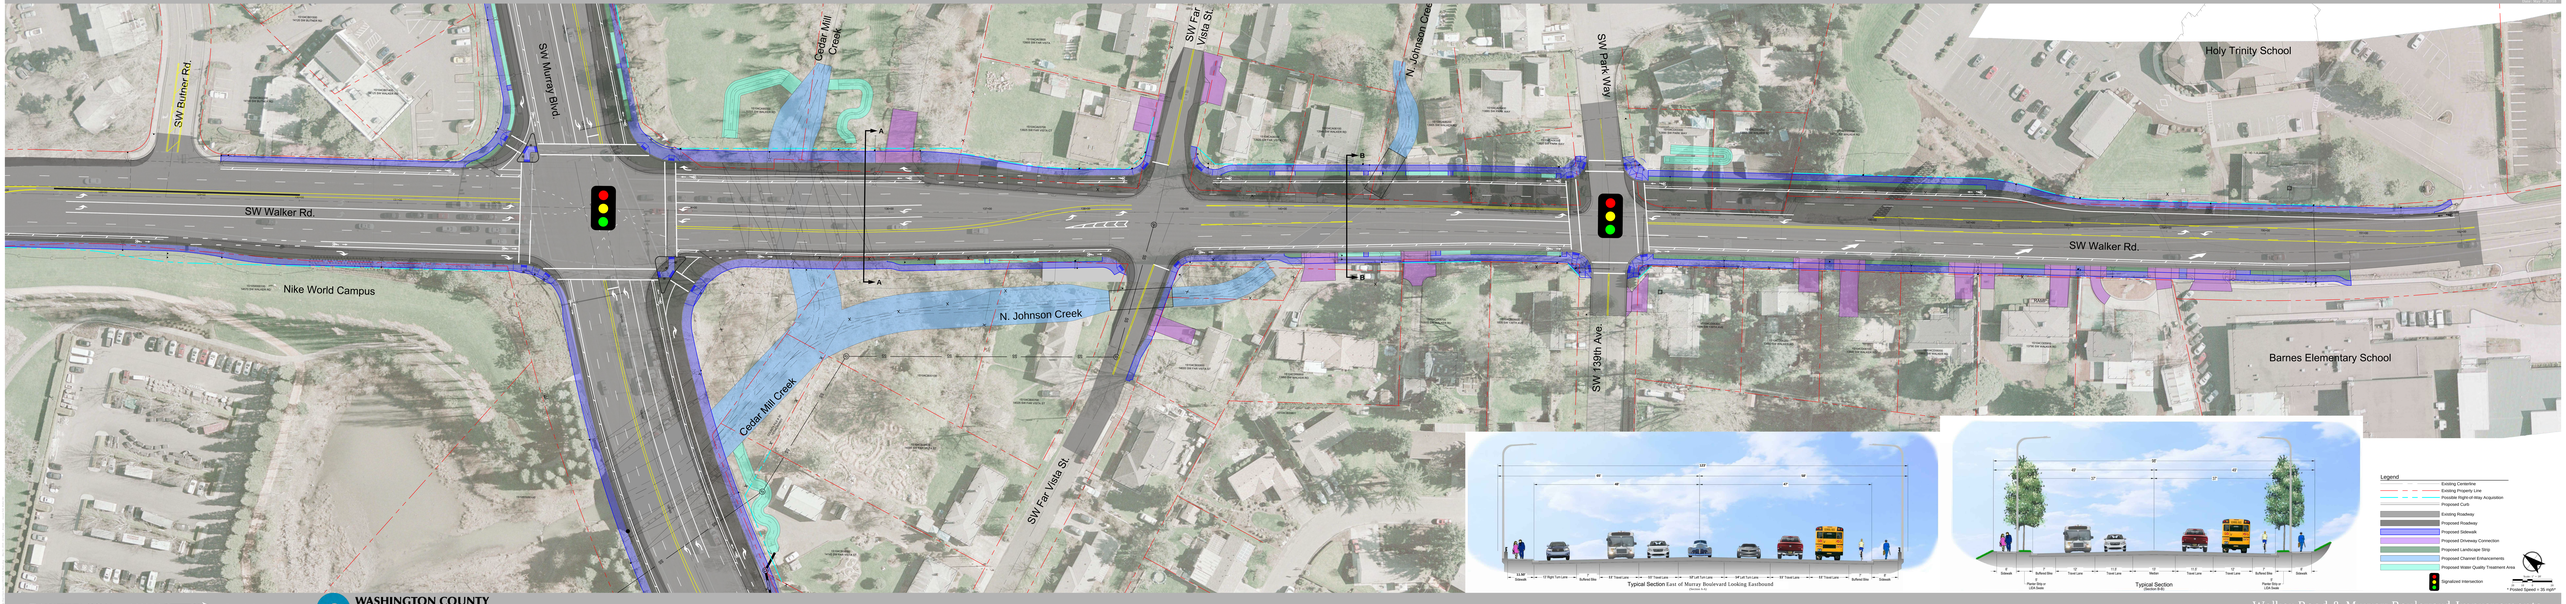

Legend

- Existing Centerline
- Existing Property Line
- Possible Right-of-Way Acquisition
- Proposed Curb
- Existing Roadway
- Proposed Roadway
- Proposed Sidewalk
- Proposed Driveway Connection
- Proposed Landscape Strip
- Proposed Channel Enhancements
- Proposed Water Quality Treatment Area
- Signalized Intersection

* Posted Speed = 35 mph

KITTELSON & ASSOCIATES | WHPacific | CASSO CONSULTING

WASHINGTON COUNTY
OREGON
Department of Land Use & Transportation

Walker Road & Murray Boulevard Improvements

Walker Road Improvement Map